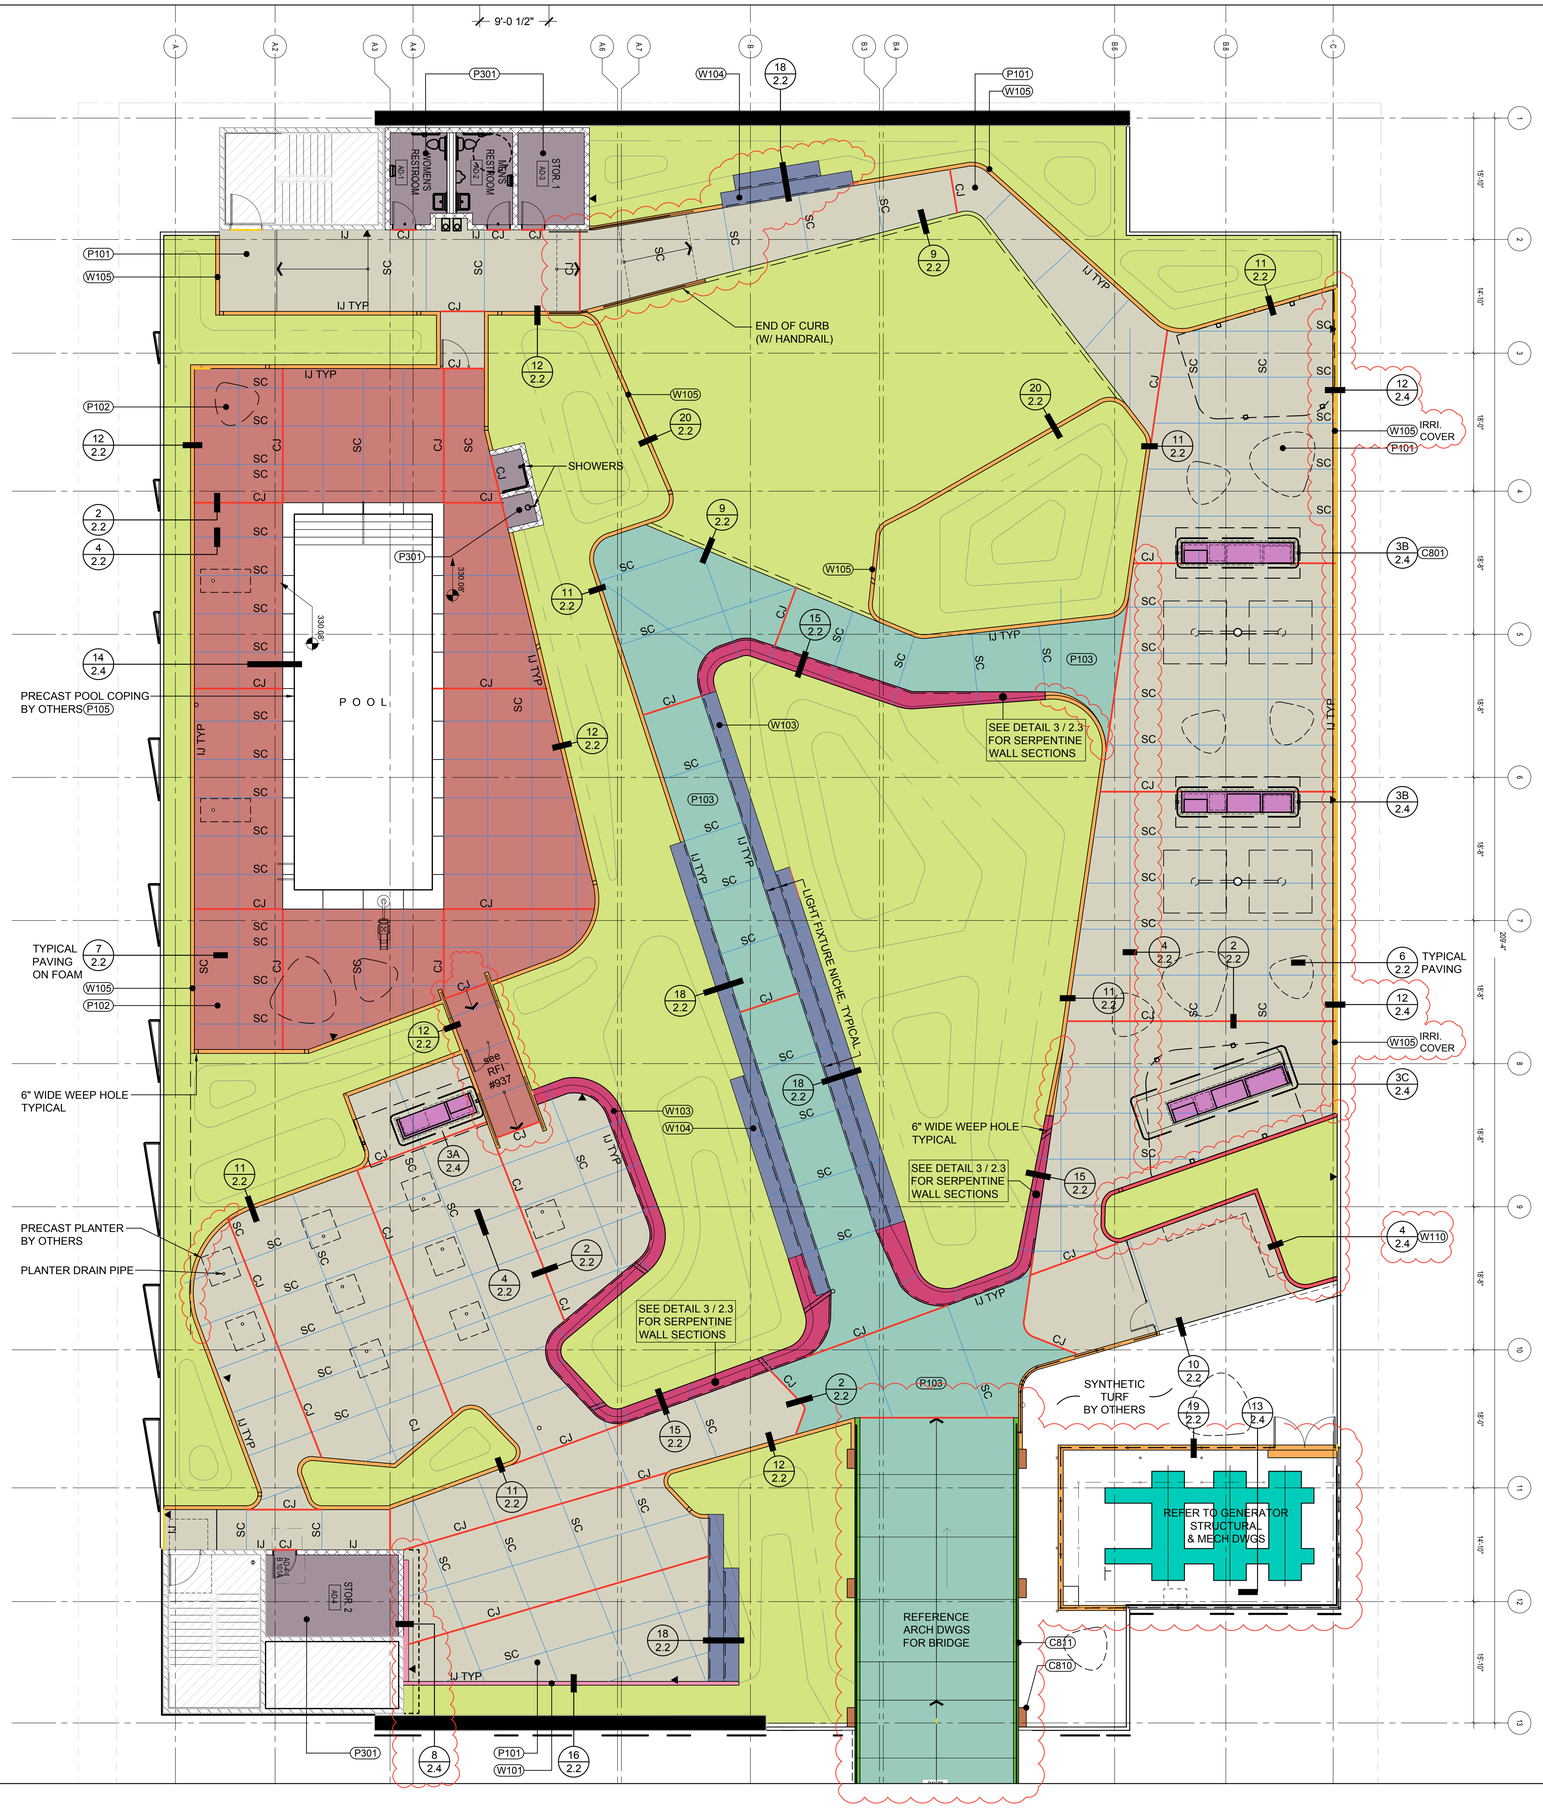

CONCRETE LEGEND
AMENITY DECK

C801
ITEM: CONCRETE FOOTING, BBQ
SECTION: ±15" THICK ON STRUCTURE
BAR: SEE STRUCTURAL DRAWINGS
COLOR: NATURAL GRAY
FINISH: SMOOTH FINISH
MIX: 45C435G1E
DETAIL: 3A, 3B & 3C, SHEET 2.4

C802
ITEM: CONCRETE CURB, GENERATOR
SECTION: ±16" THICK ON STRUCTURE
BAR: SEE STRUCTURAL DRAWINGS
COLOR: NATURAL GRAY
FINISH: SMOOTH FINISH
MIX: 45C435G1E
DETAIL: 13, SHEET 2.4

P101
ITEM: CONCRETE PAVING, GARDEN AREA
SECTION: 4" THICK ON STRUCTURE
BAR: WWF 4X4-6/6
COLOR: INTEGRAL MIAMI BUFF
FINISH: TOPCAST 05 SURFACE RETARDER
MIX: 45C435G1E
DETAIL: 1, 2, 3, 4, 6, 7, 9 & 10, SHEET 2.2

P102
ITEM: CONCRETE PAVING, POOL DECK
SECTION: 4" THICK ON STRUCTURE
BAR: WWF 4X4-6/6
COLOR: NATURAL GRAY
FINISH: TOPCAST O5 SURFACE RETARDER
MIX: 45C435G1E
DETAIL: 1, 2, 3, 4, 7, SHEET 2.2

P103
ITEM: CONCRETE PAVING, BOARDWALK
SECTION: 4" THICK ON STRUCTURE
BAR: WWF 4X4-6/6
COLOR: MIAMI BUFF
FINISH: TOPCAST 75
MIX: 45C435G1E
DETAIL: 1, 2, 3, 4, 6, 7, 9, SHEET 2.2

P105
ITEM: CONC. POOL COPING BY OTHERS (REFERENCE ONLY)

P301
ITEM: CONCRETE SUBSLAB
SECTION: 4" THICK ON STRUCTURE
BAR: 4X4-6/6
COLOR: NATURAL GRAY
FINISH: BROOM FINISH
MIX: 45C435G1E
DETAIL: 8, SHEET 2.2

W101
ITEM: CONCRETE CURB (FOR CMU WALL)
SECTION: 6" X ±6" HIGH ON STRUCTURE
BAR: SEE STRUCTURAL DRAWINGS
COLOR: NATURAL GRAY
FINISH: SMOOTH FINISH
MIX: 45C435G1E
DETAIL: 16, SHEET 2.2

W103
ITEM: CONCRETE SERPENTINE ACCENT WALL
SECTION: 6" THICK ON STRUCTURAL FOAM
BAR: #3 DOWELS @ 18" O.C., #3 @12" O.C.,
COLOR: NATURAL GRAY
FINISH: SMOOTH TROWEL
MIX: 611EFZ6
DETAIL: 15, SHEET 2.2 & 3 4 11, SHEET 2.3

W104
ITEM: CONCRETE BENCH
SECTION: 4" THICK ON STRUCTURAL FOAM
BAR: SEE STRUCTURAL DRAWINGS
COLOR: NATURAL GRAY
FINISH: SMOOTH TROWEL
MIX: 611EFZ6
DETAIL: 18, SHEET 2.2

W105
ITEM: CONCRETE CURB, PLANTER
SECTION: 6" X VARIOUS ON STRUCTURE
BAR: SEE STRUCTURAL DRAWINGS
COLOR: NATURAL GRAY
FINISH: SMOOTH FINISH
MIX: 611EFZ6
DETAIL: 11, 12, 19 & 20, SHEET 2.2

W110
ITEM: CONCRETE WALL
SECTION: 6" X ±48" HIGH ON STRUCTURE
BAR: #4 DOWELS @ 6"O.C., #4@ 12" O.C. HORIZ.
COLOR: NATURAL GRAY
FINISH: SMOOTH TROWEL
MIX: 611EFZ6
DETAIL: 4, SHEET 2.4

C810
ITEM: LIGHT FIXTURE FOUNDATION
COLOR: NATURAL GRAY
MIX: 45C435G1E
DETAIL: SEE ARCH. DWGS. A4.04a

C811
ITEM: BRIDGE CONCRETE STRUCTURE & CURB
COLOR: NATURAL GRAY
MIX: 45C435G1E
DETAIL: SEE ARCH. DWGS. A4.04a

PLANTING AREAS

ABBREVIATIONS

BC	=	BACK OF CURB
CJ	=	CONSTRUCTION JOINT
EC	=	END OF CURVE
EJ	=	EXPANSION JOINT
IJ	=	ISOLATION JOINT
MC	=	MID POINT OF CURVE
PA	=	PLANTING AREA
SC	=	SAWCUT JOINT

CJ — CONSTRUCTION JT SAW CUT FINISH
EJ — EXPANSION JOINT SAW CUT FINISH
IJ — ISOLATION JOINT TOOLED FINISH
SC — CONTROL JOINT SAW CUT FINISH

NOTE:

1. INSTALL ISOLATION JOINTS AT ALL VERTICAL SURFACES
2. SEE PROJECT GRADING A2.09-A2.212 & C-200

TRADEMARK concrete systems inc
ARCHITECTURAL CONCRETE CONTRACTORS
300 GRAVES AVENUE SUITE B OXNARD CA 93030
(805) 642-2441 Fax (805) 642-4552
4561 E. EISENHOWER CIRCLE ANAHEIM CA 92807
(714) 970-8200 Fax 714-970-8221
939 S HILL STREET #10 LOS ANGELES CA 90015
(213) 326-0867 BY APPOINTMENT

ISSUE RECORD

KEY PLAN

STAMP

SCALE

TITLE

AMENITY DECK CONCRETE PLAN

SHEET

1.3