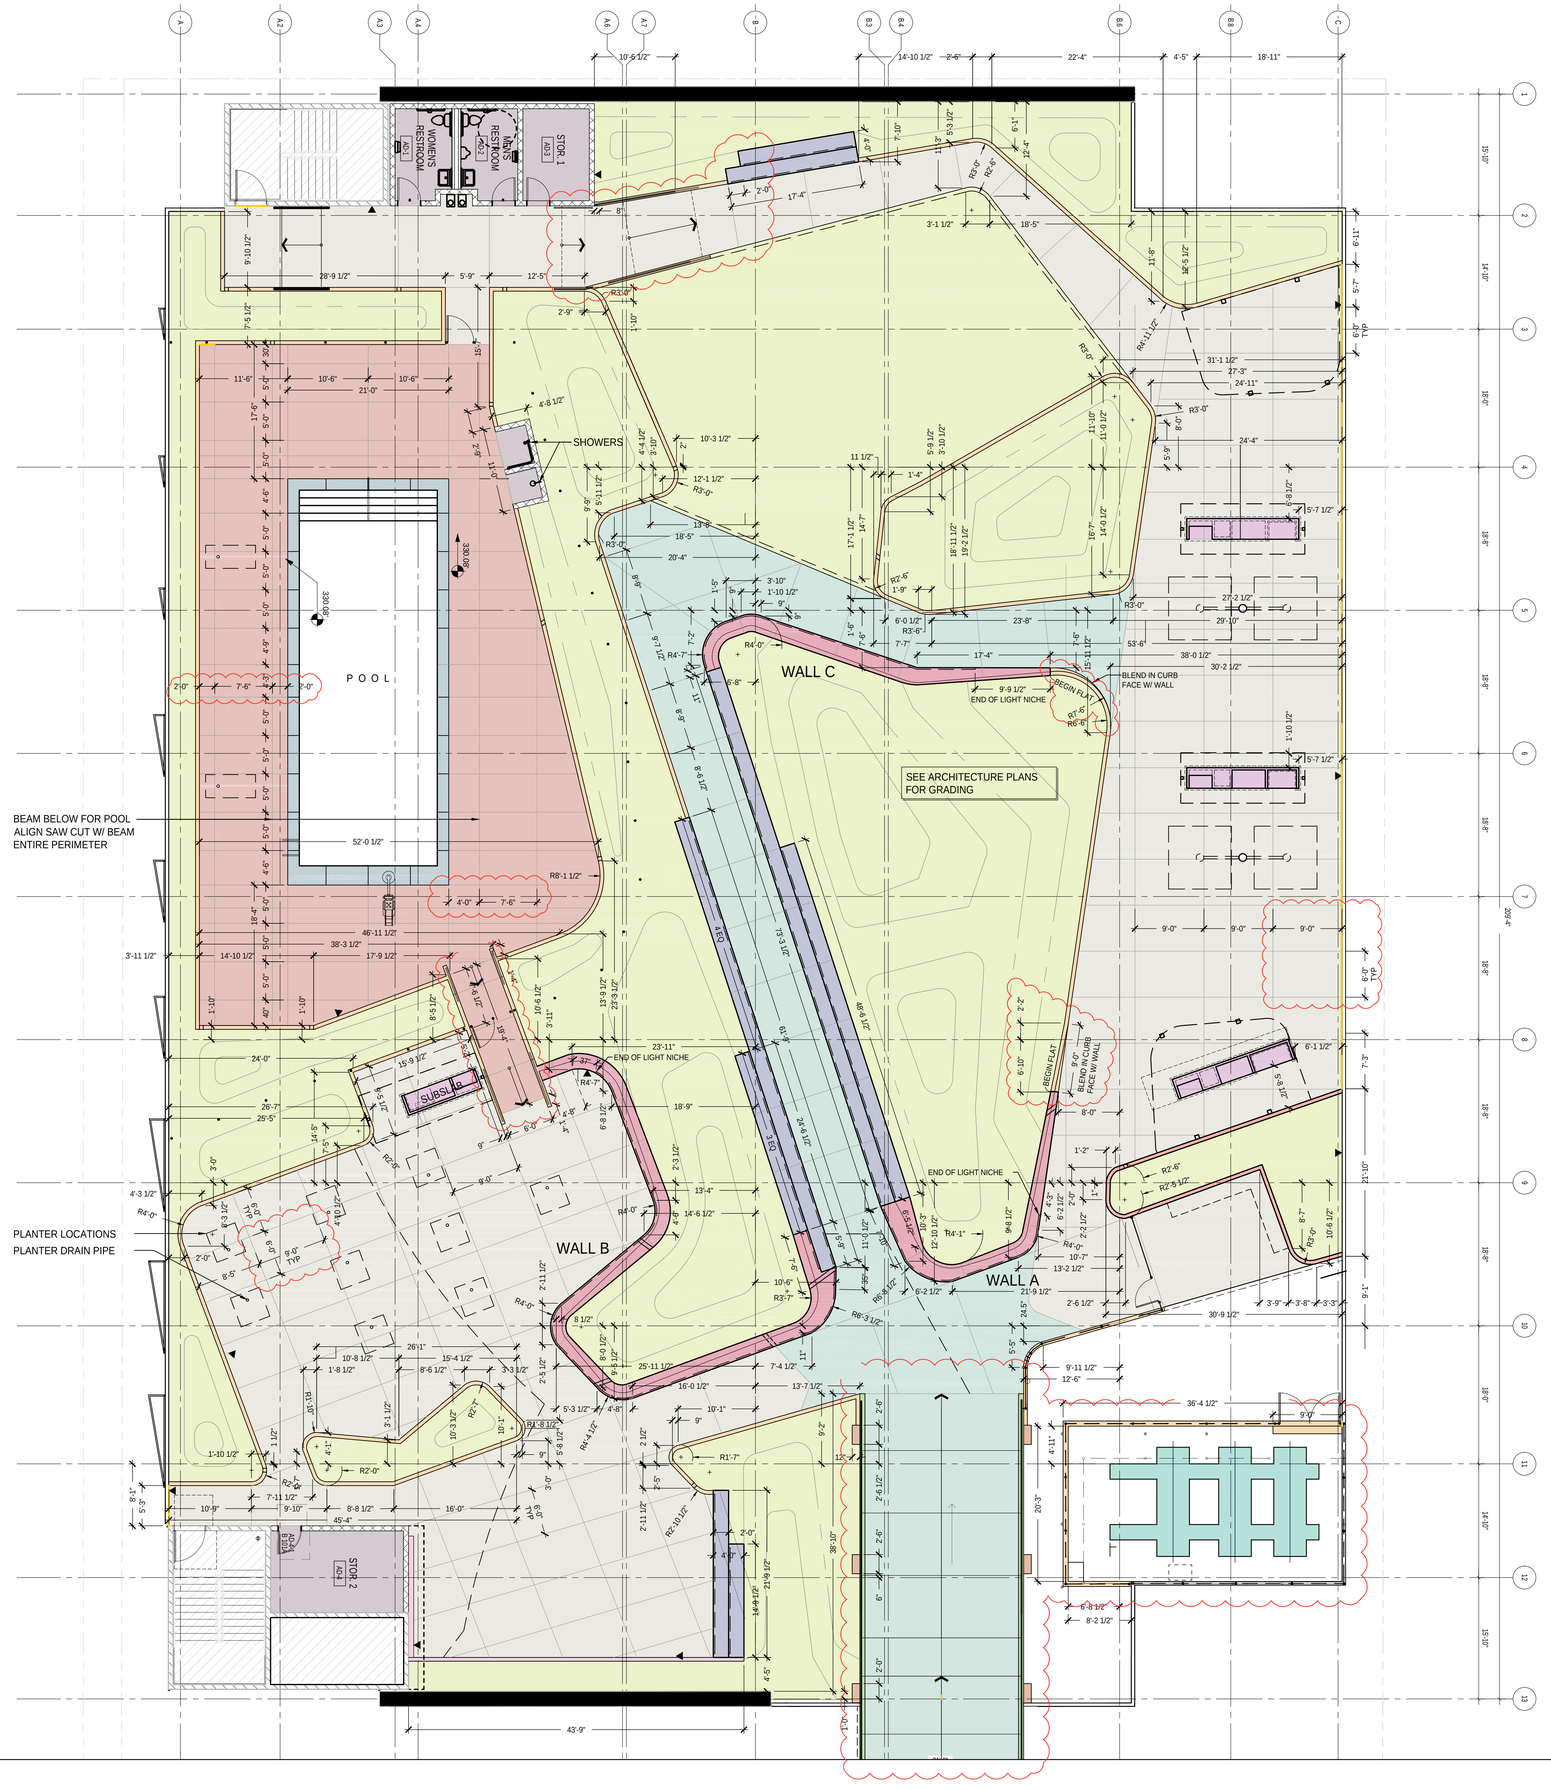

TRADEMARK
concrete systems inc
ARCHITECTURAL CONCRETE CONTRACTORS
300 GRAVES AVENUE SUITE B OXNARD CA 93030
(805) 642-2441 Fax (805) 642-4552
4561 E. EISENHOWER CIRCLE ANAHEIM CA 92807
(714) 970-8200 Fax 714-970-8221
939 S HILL STREET #10 LOS ANGELES CA 90015
(213) 326-0867 BY APPOINTMENT

ISSUE RECORD

KEY PLAN

STAMP

SCALE

TITLE

8th FLOOR AMENITY DECK LAYOUT

SHEET

1.4