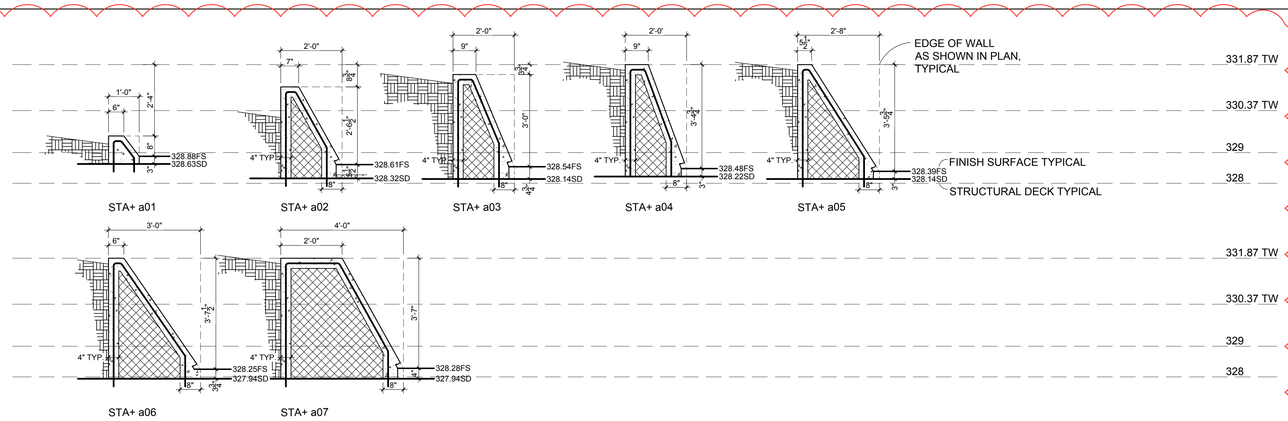

ACCENT WALL A SECTIONS

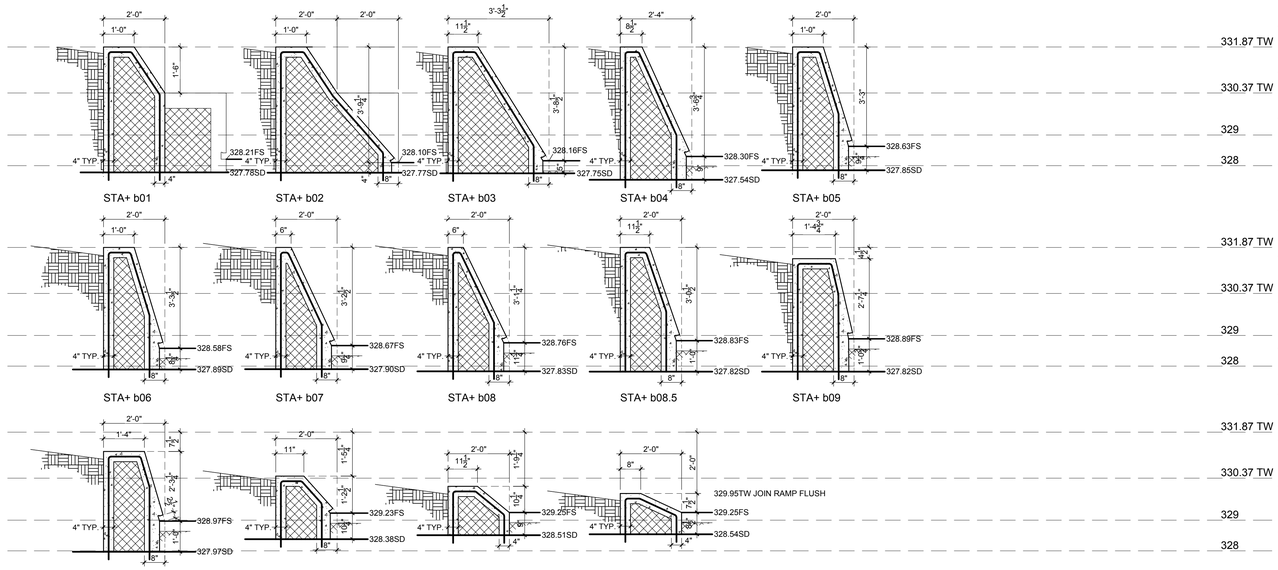

ACCENT WALL B SECTIONS

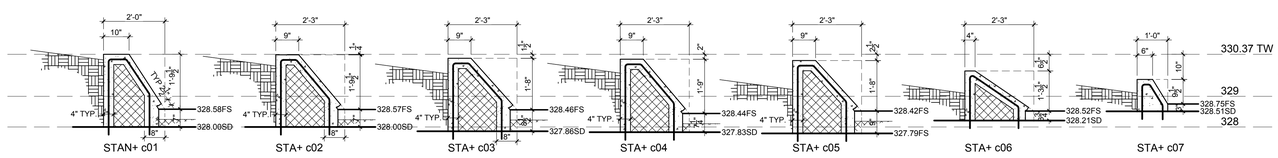

ACCENT WALL C SECTIONS

SERPENTINE ACCENT WALL SECTIONS

SCALE 1/2" = 1'-0" | 11

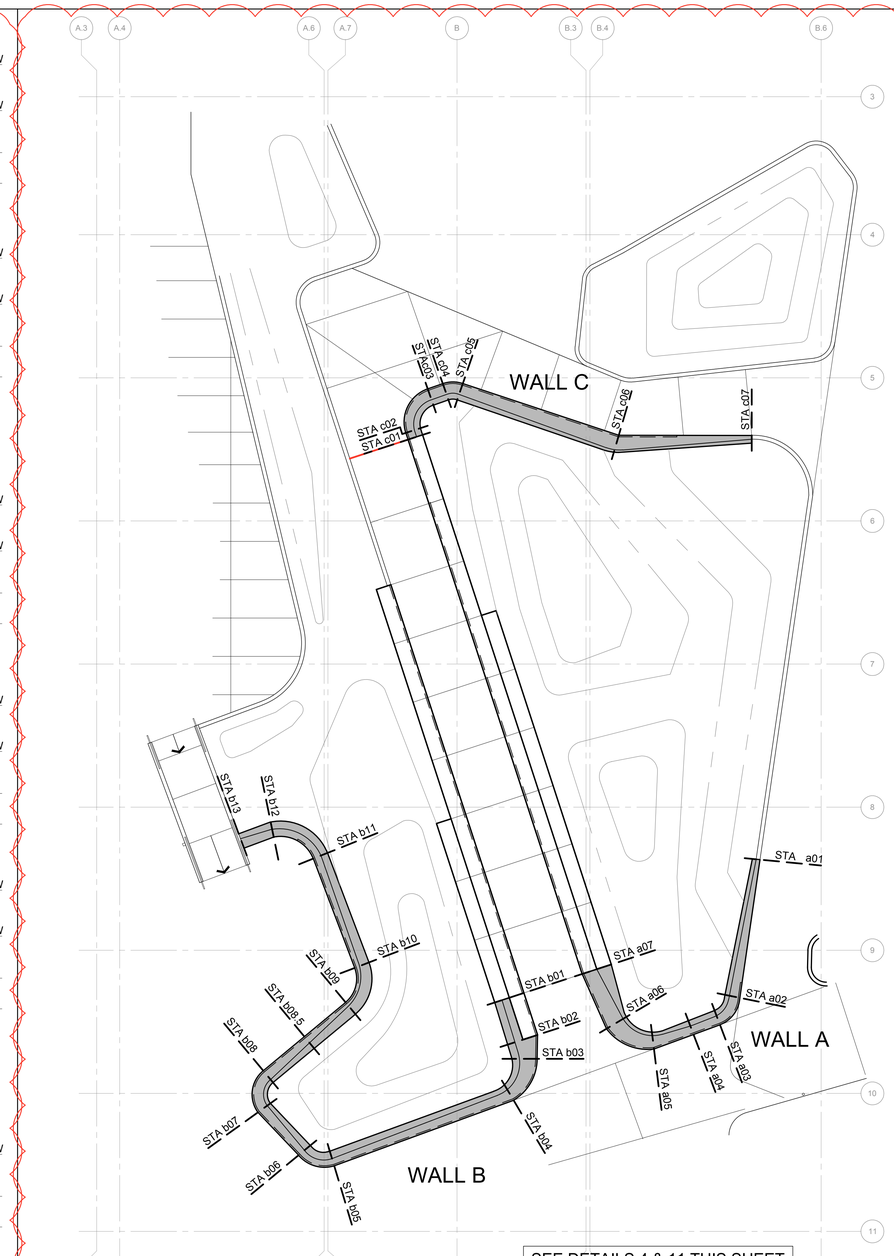

SERPENTINE ACCENT WALL SECTION DIAGRAM

SCALE 1/8" = 1'-0" | 3

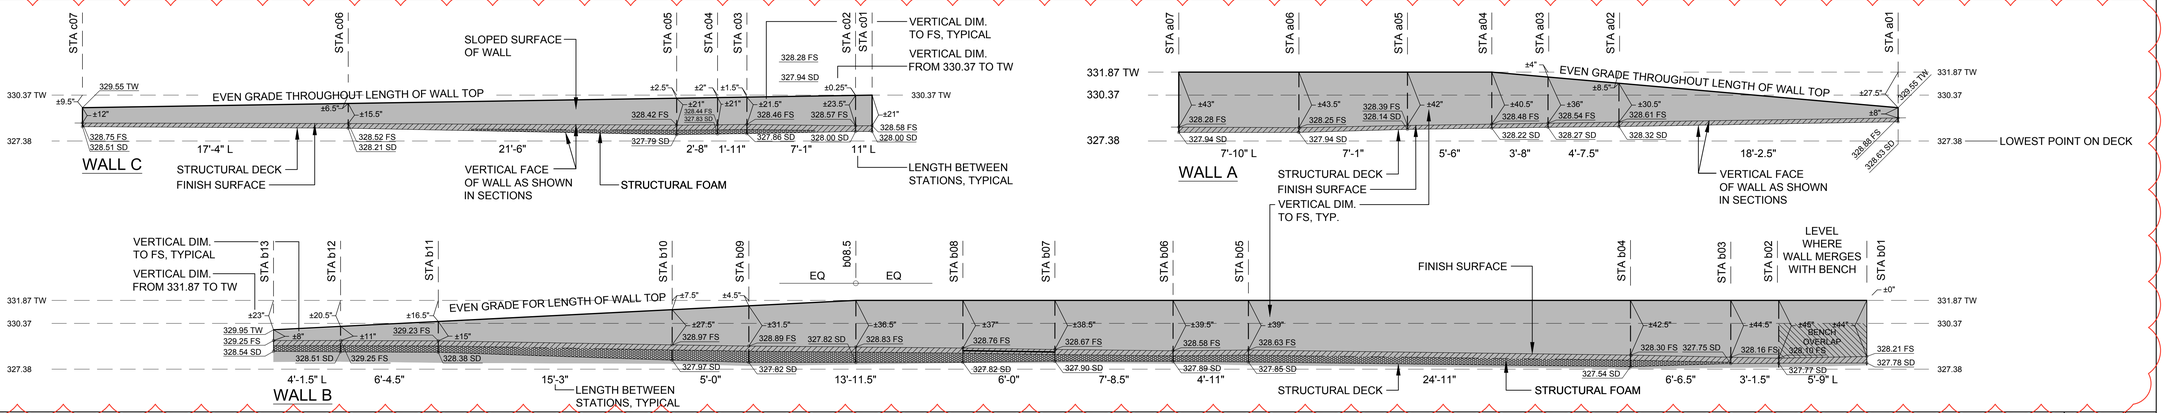

SERPENTINE WALL ELEVATIONS

SCALE 1/4" = 1'-0" | 4

TRADEMARK concrete systems inc
ARCHITECTURAL CONCRETE CONTRACTORS
300 GRAVES AVENUE SUITE B OXNARD CA 93030
(805) 642-2441 Fax (805) 642-4552
4561 E. EISENHOWER CIRCLE ANAHEIM CA 92807
(714) 970-8200 Fax 714-970-8221
939 S HILL STREET #10 LOS ANGELES CA 90015
(213) 326-0867 BY APPOINTMENT

ISSUE RECORD

KEY PLAN

STAMP

SCALE

TITLE

CONCRETE DETAILS

SHEET

2.3